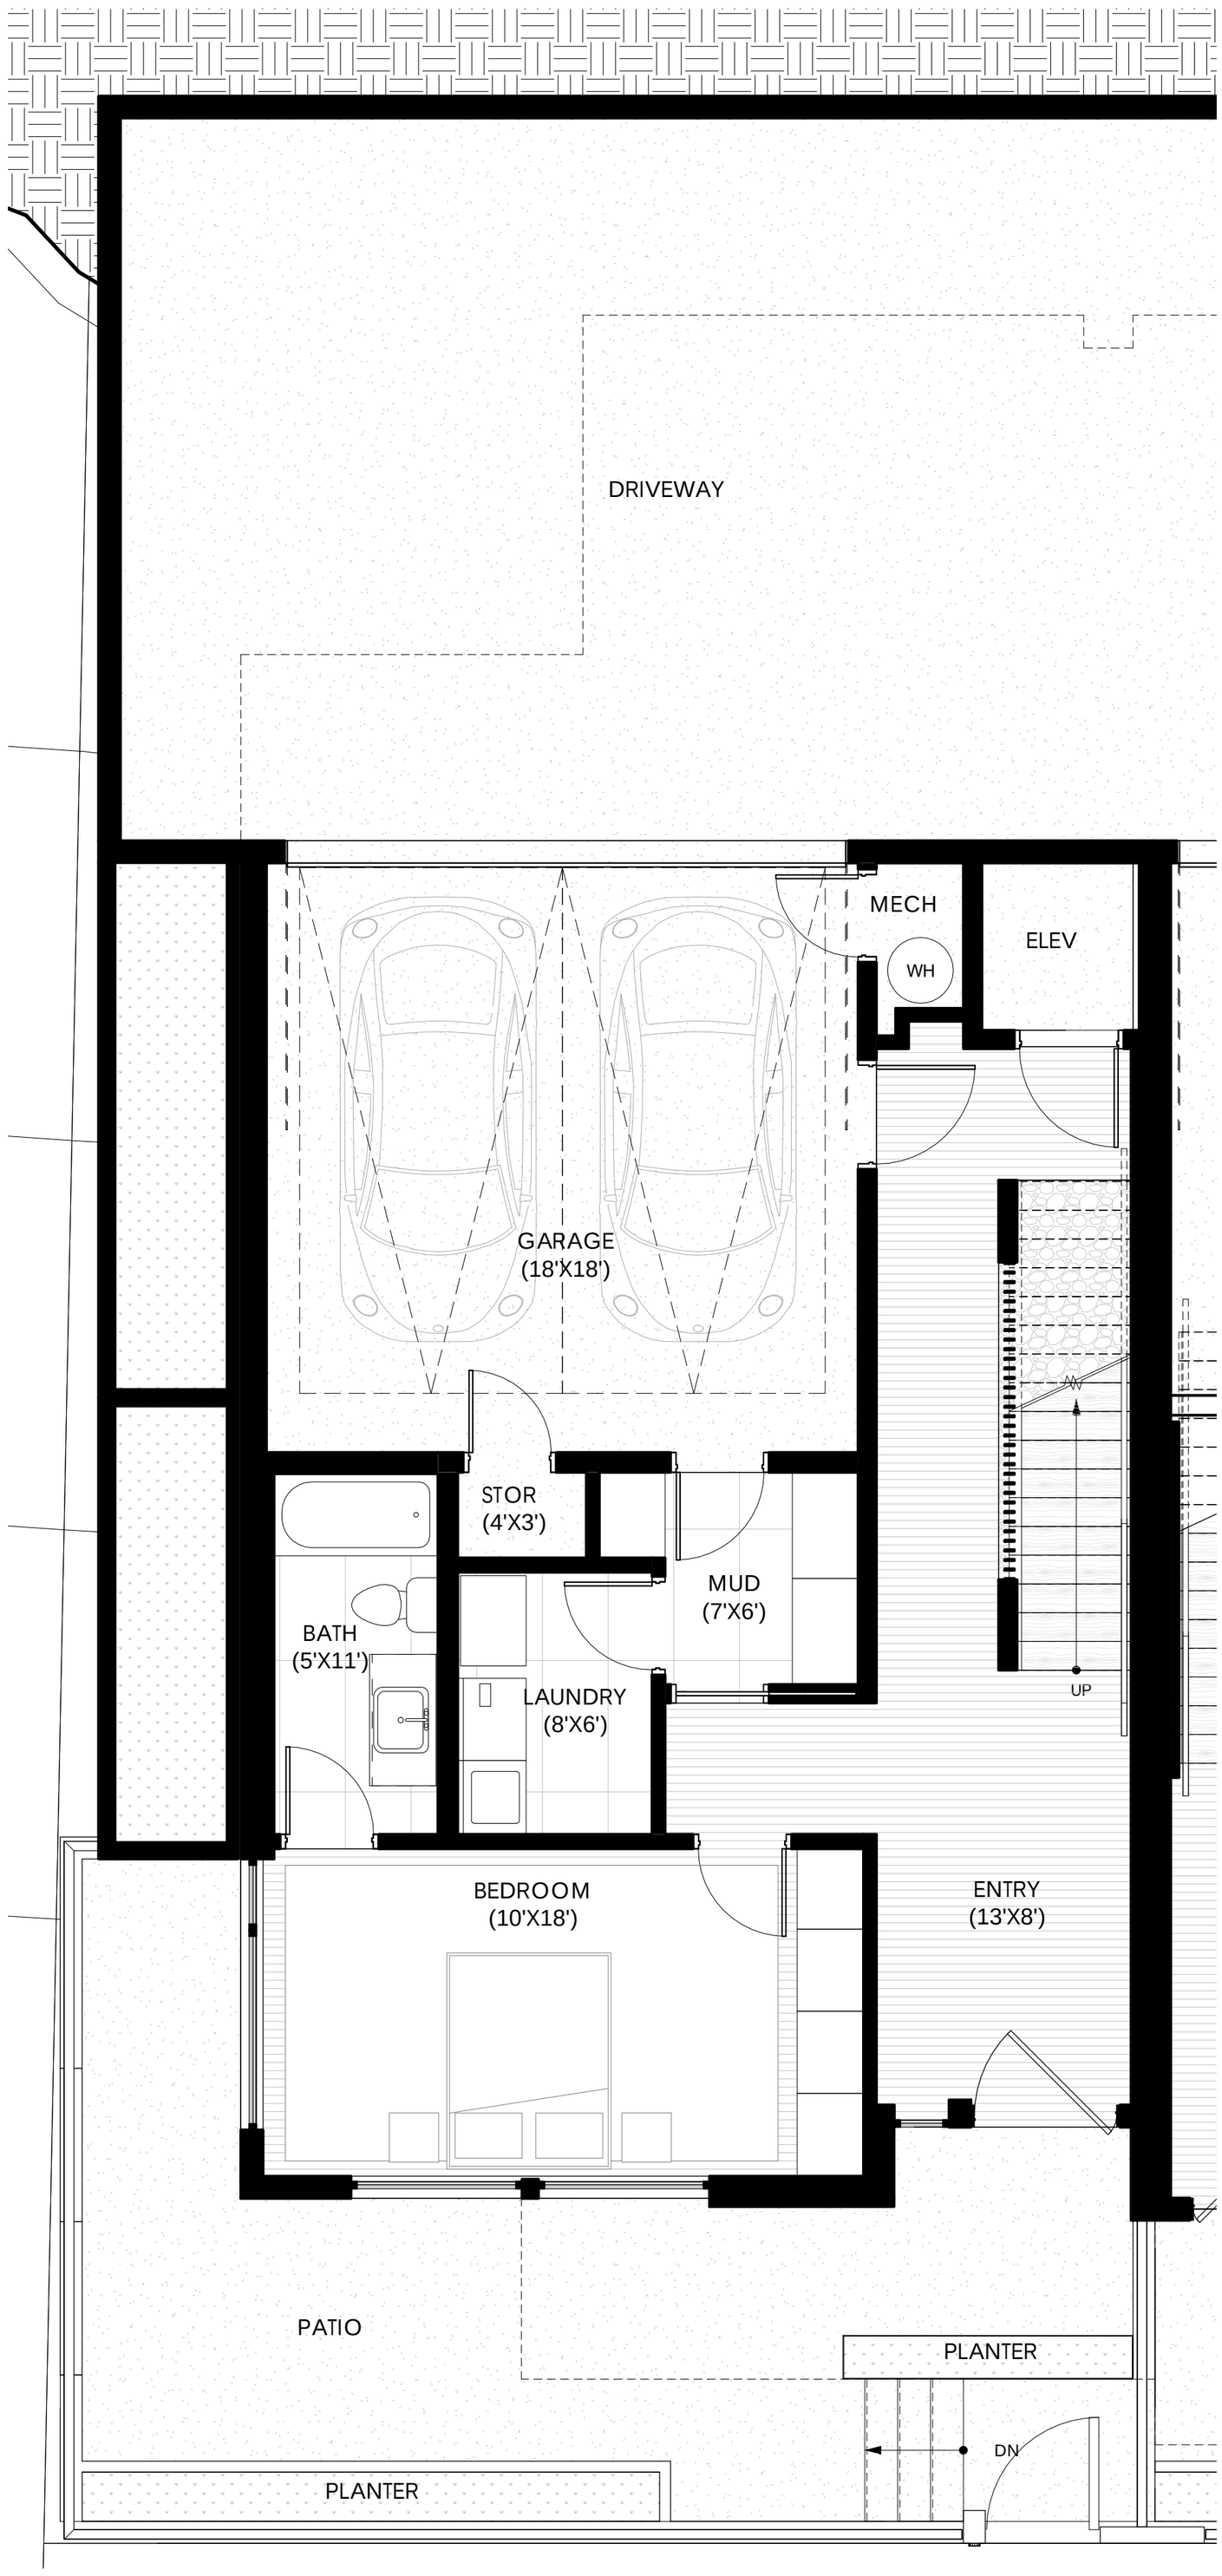
DRIVEWAY
MECH
WH
ELEV
GARAGE
(18'X18')
STOR
(4'X3')
MUD
(7'X6')
BATH
(5'X11')
LAUNDRY
(8'X6')
UP
BEDROOM
(10'X18')
ENTRY
(13'X8')
PATIO
PLANTER
DN
PLANTER

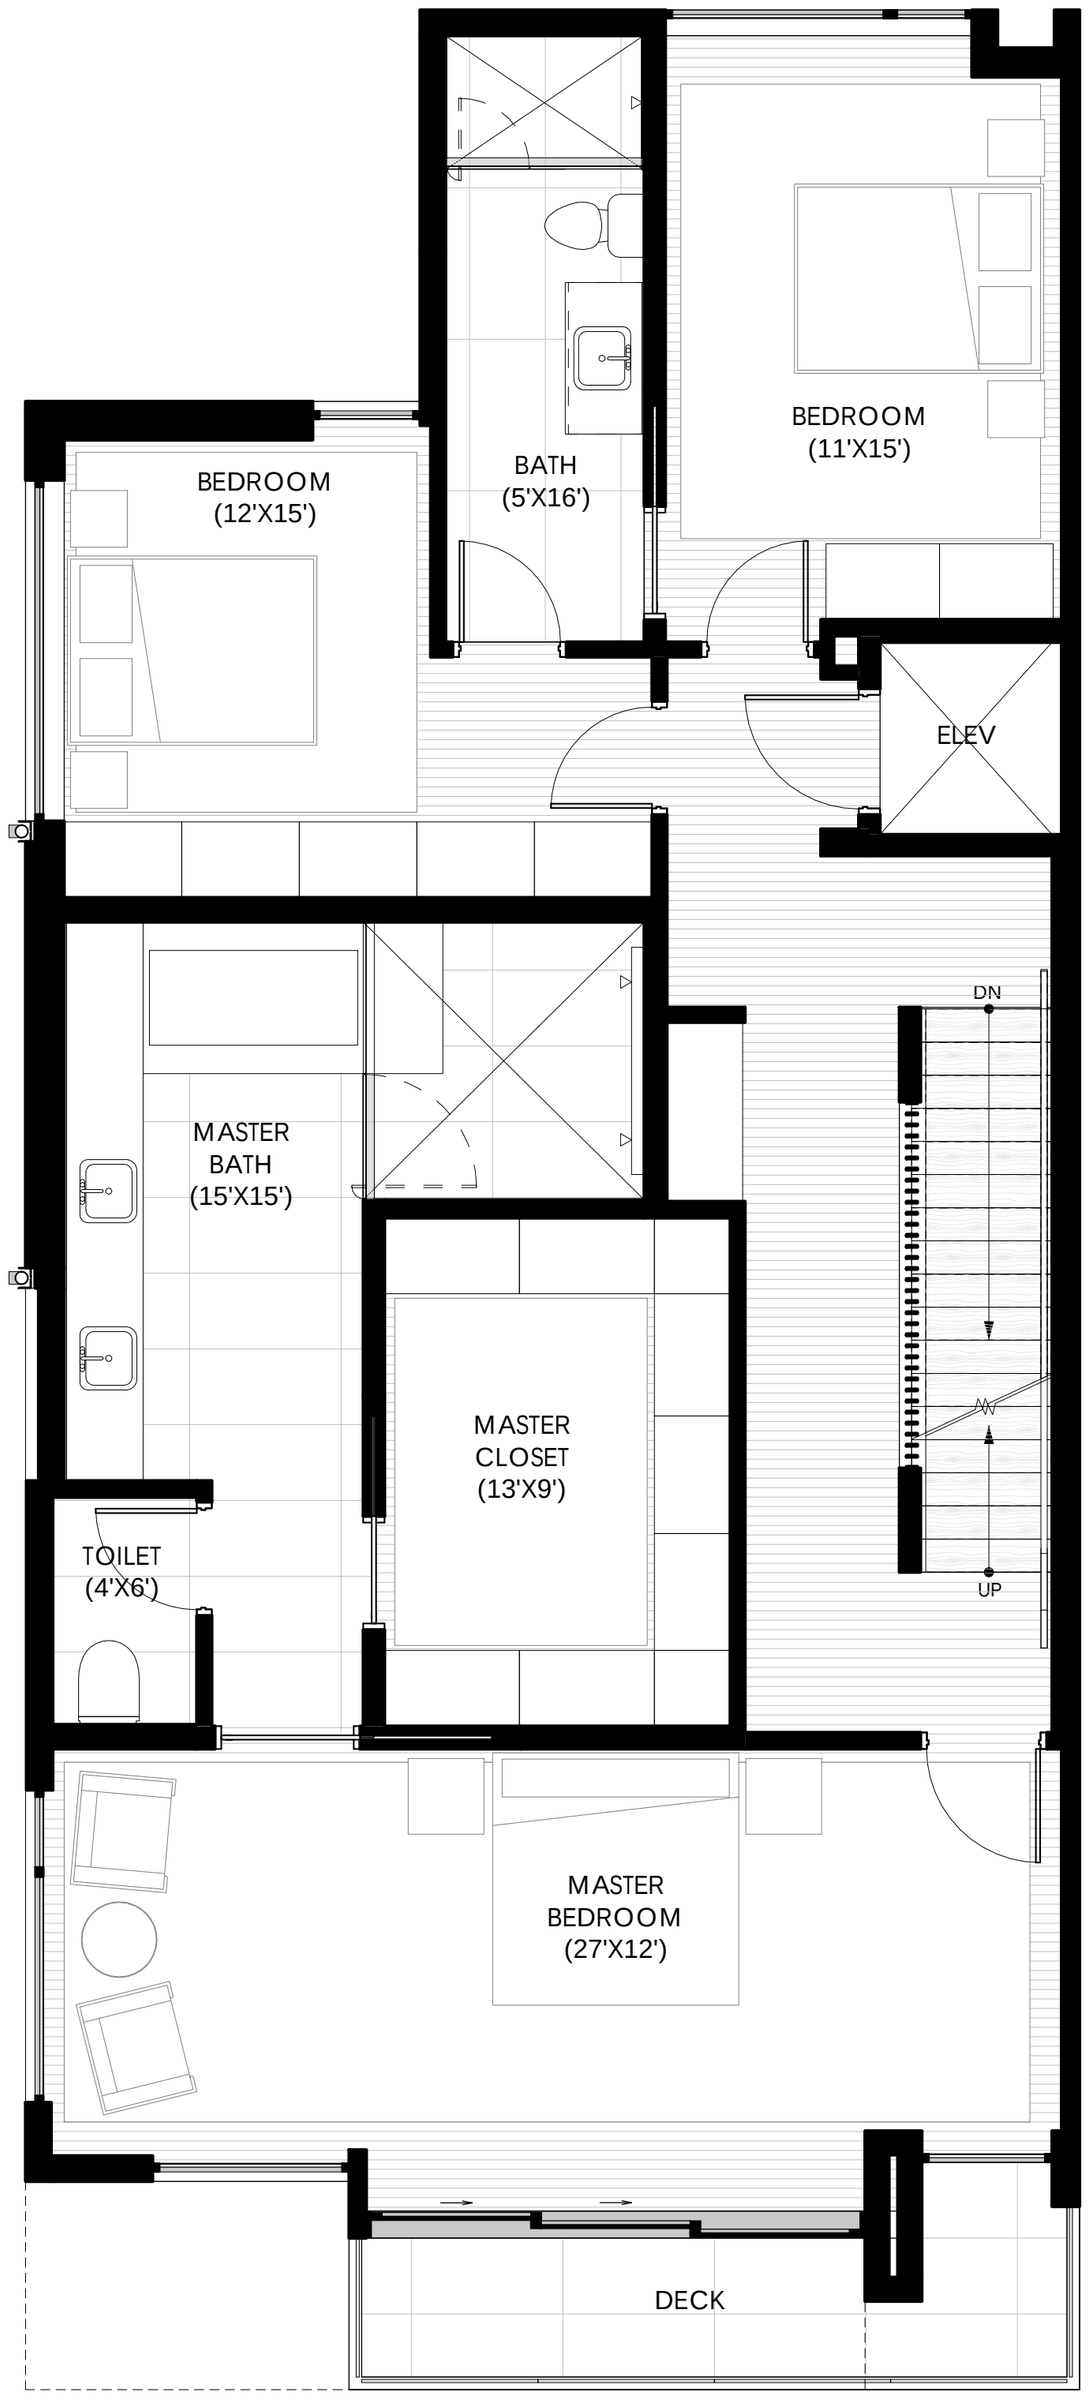
BEDROOM
(11'X15')
BATH
(5'X16')
BEDROOM
(12'X15')
ELEV
DN
MASTER
BATH
(15'X15')
MASTER
CLOSET
(13'X9')
TOILET
(4'X6')
UP
MASTER
BEDROOM
(27'X12')
DECK

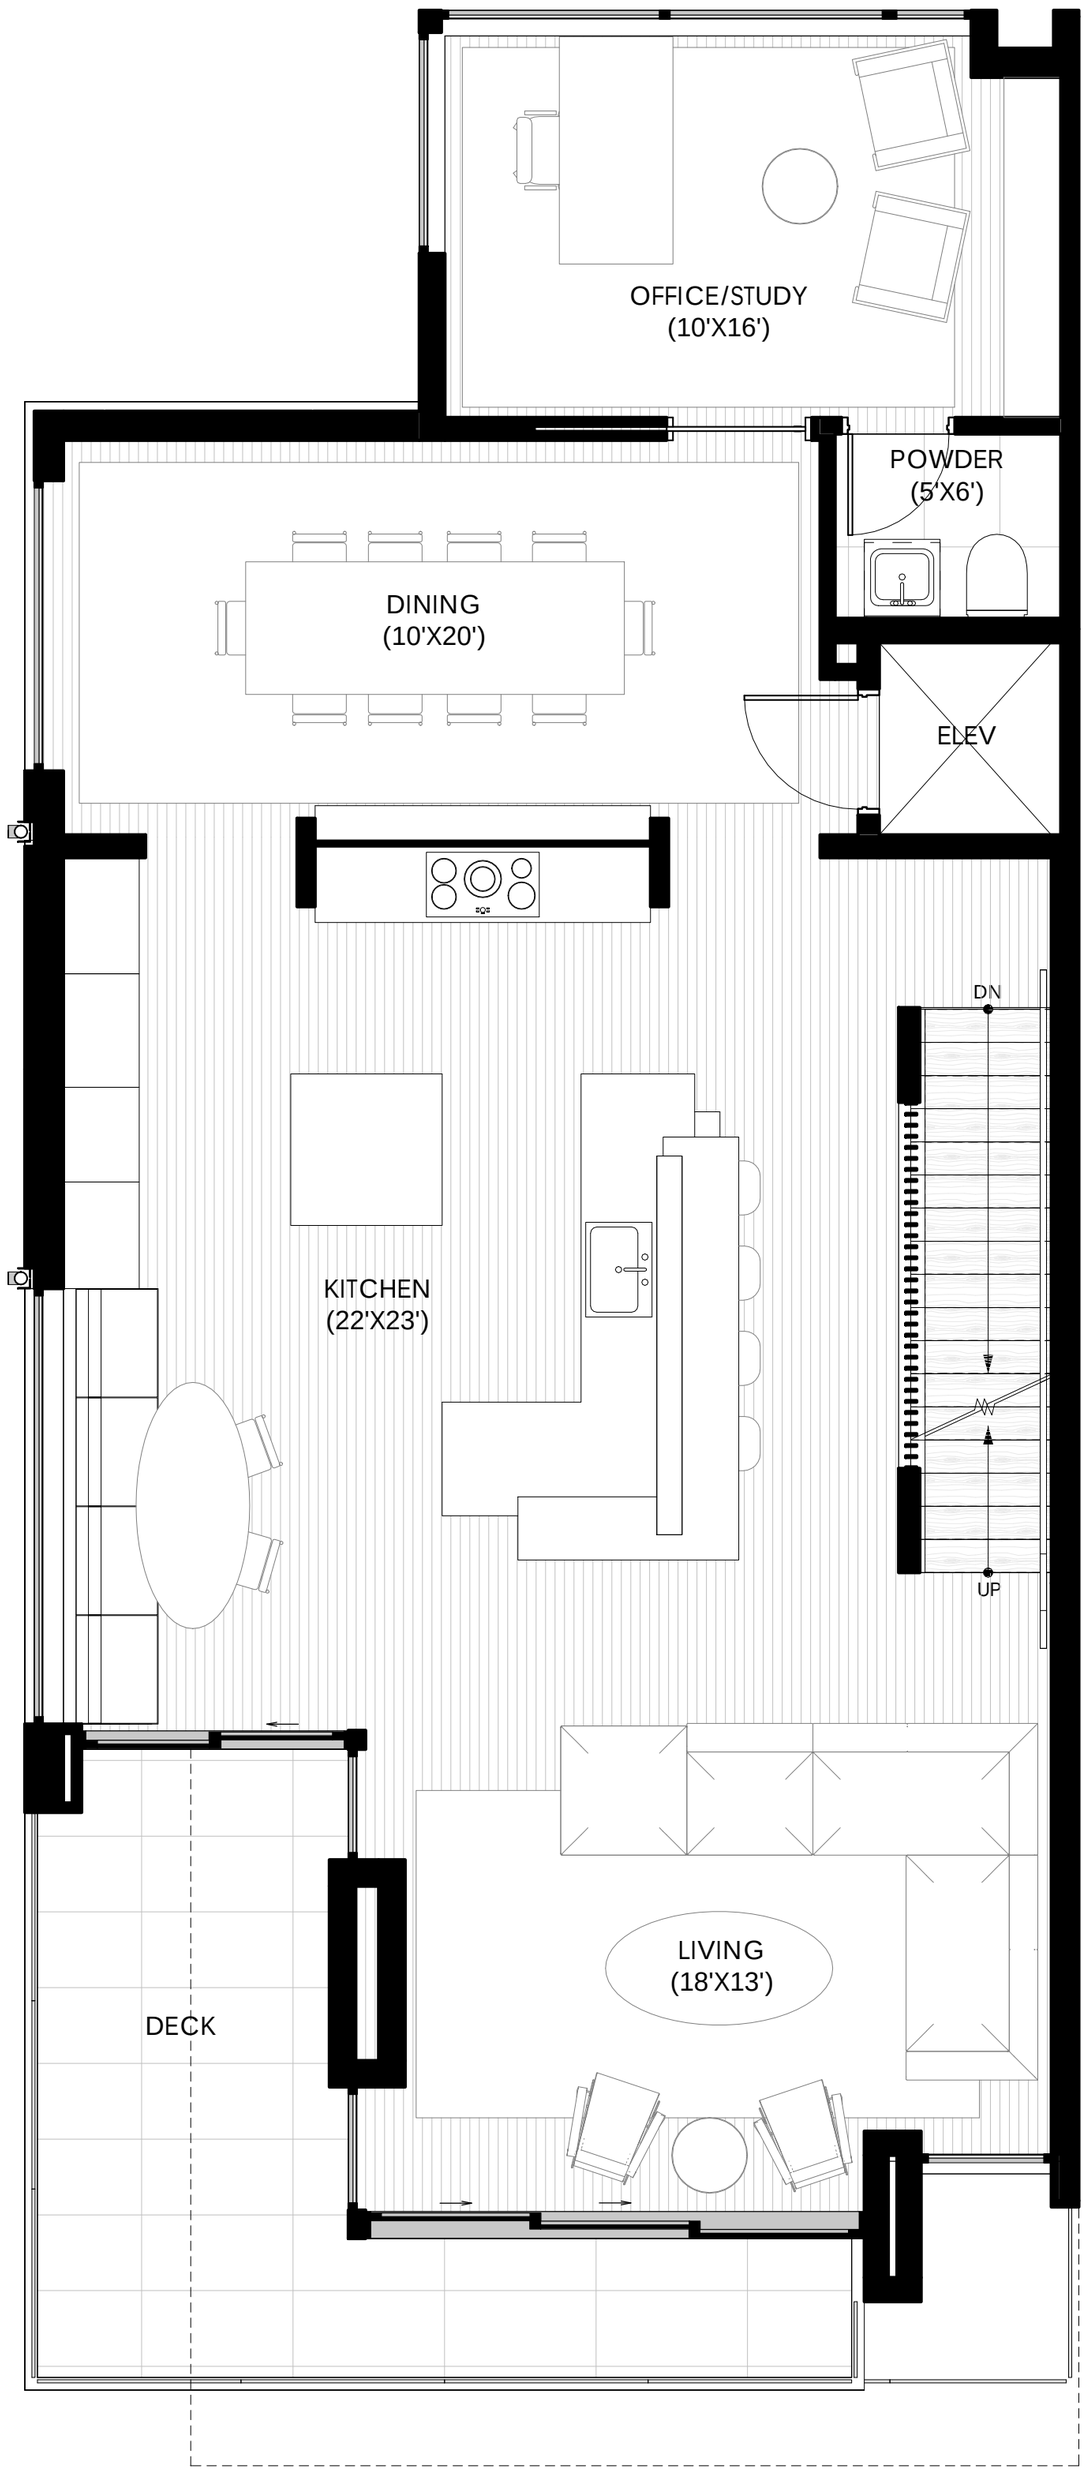
OFFICE/STUDY
(10'X16')
POWDER
(5'X6')
DINING
(10'X20')
ELEV
DN
KITCHEN
(22'X23')
UP
LIVING
(18'X13')
DECK

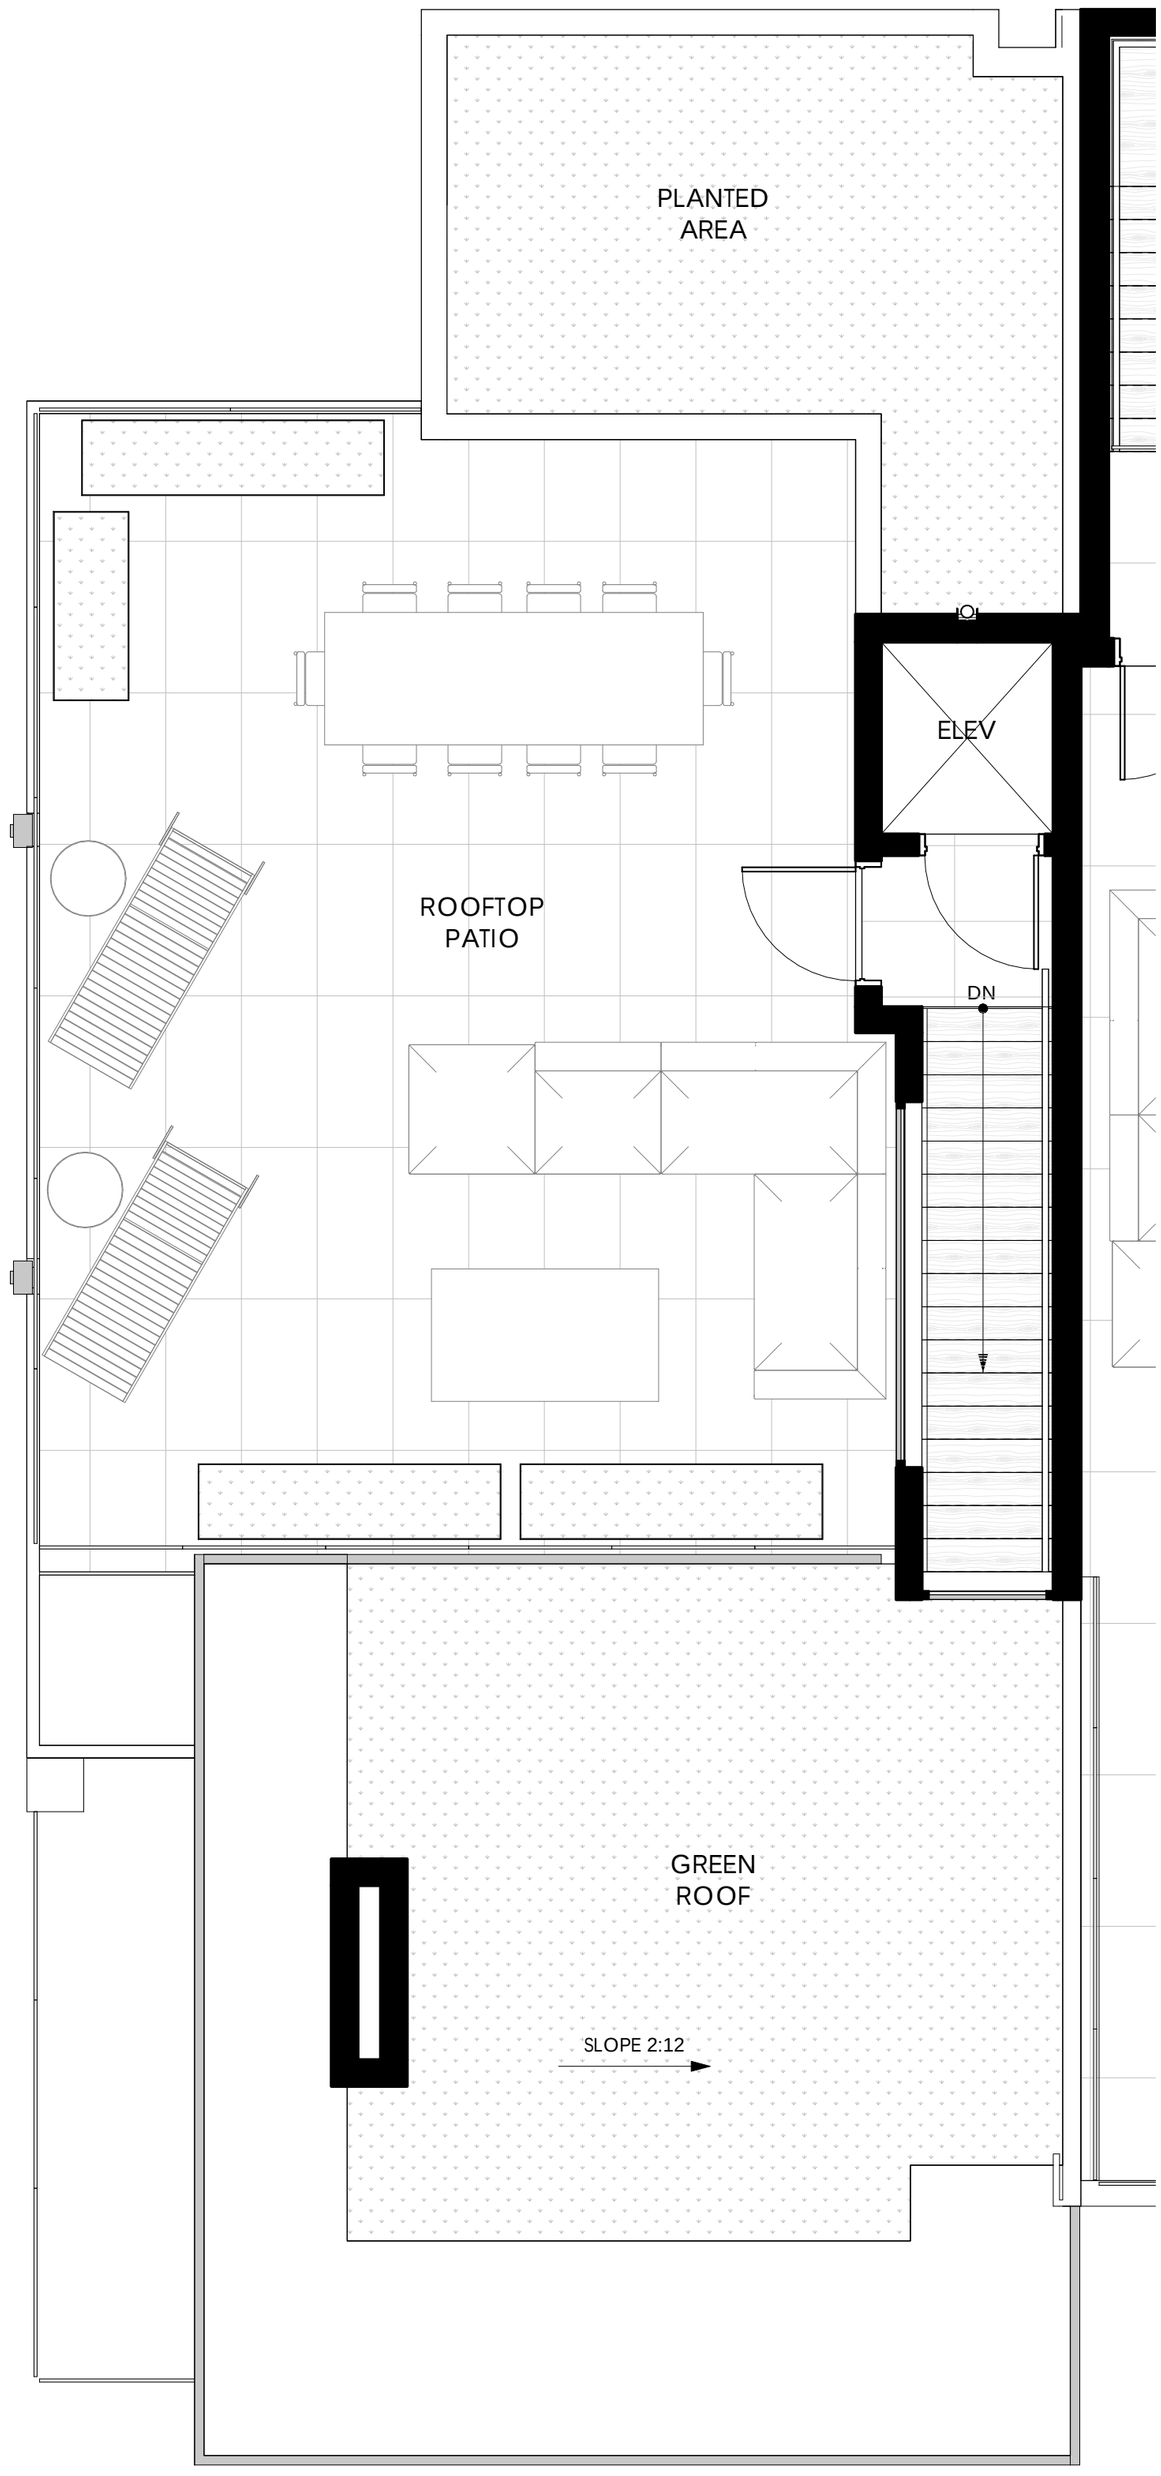
PLANTED
AREA
ELEV
ROOFTOP
PATIO
DN
GREEN
ROOF
SLOPE 2:12