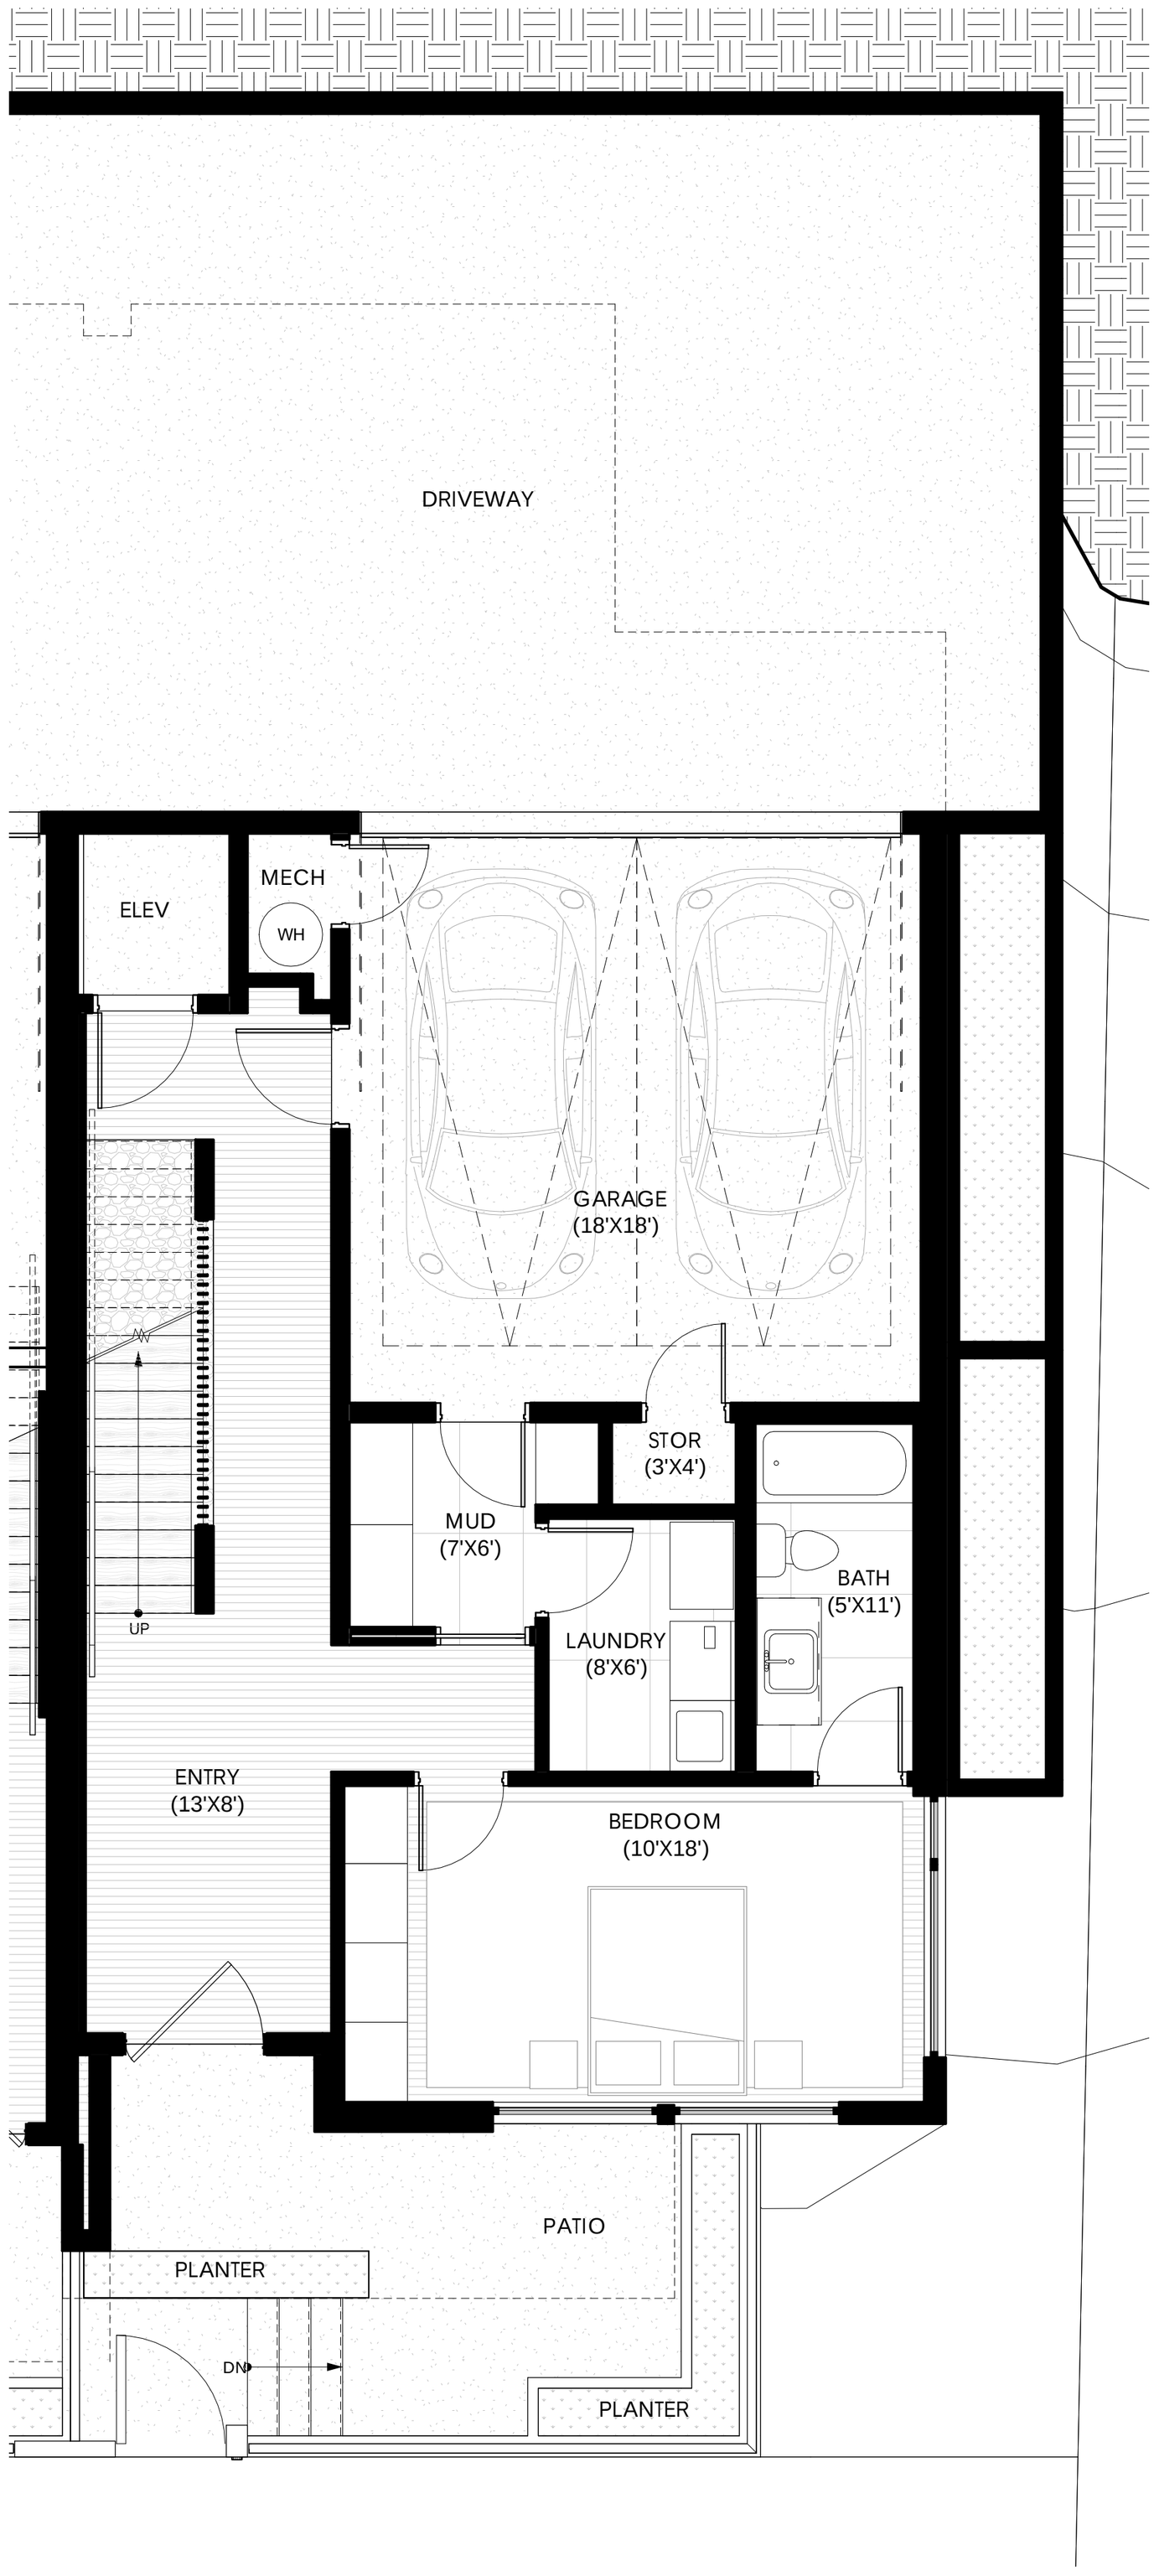
DRIVEWAY
ELEV
MECH
WH
GARAGE
(18'X18')
STOR
(3'X4')
MUD
(7'X6')
BATH
(5'X11')
LAUNDRY
(8'X6')
UP
ENTRY
(13'X8')
BEDROOM
(10'X18')
PATIO
PLANTER
DN
PLANTER

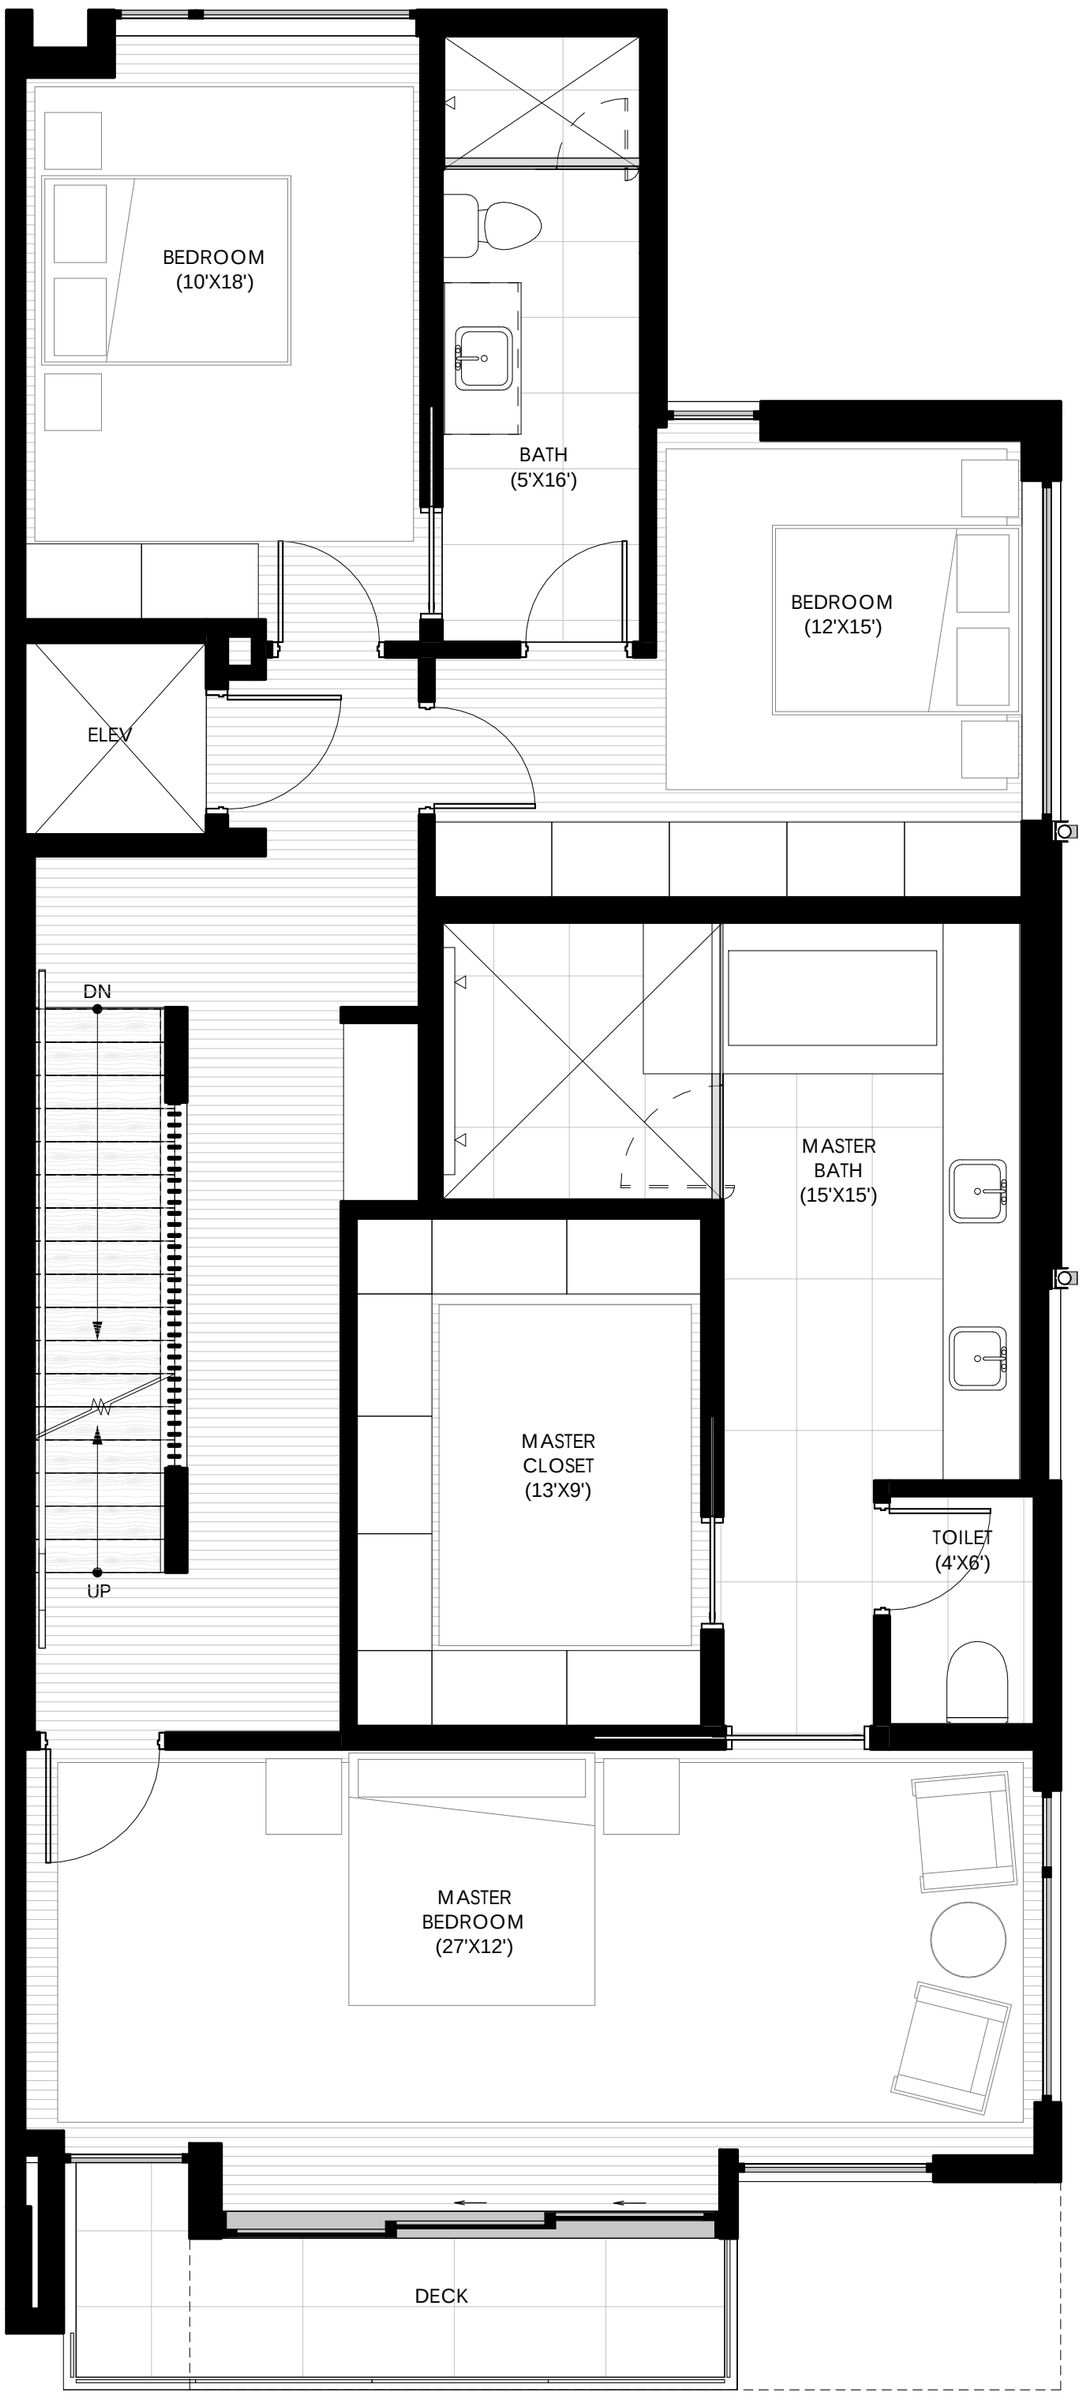
BEDROOM
(10'X18')
BATH
(5'X16')
BEDROOM
(12'X15')
ELEV
DN
UP
MASTER
BATH
(15'X15')
MASTER
CLOSET
(13'X9')
TOILET
(4'X6')
MASTER
BEDROOM
(27'X12')
DECK

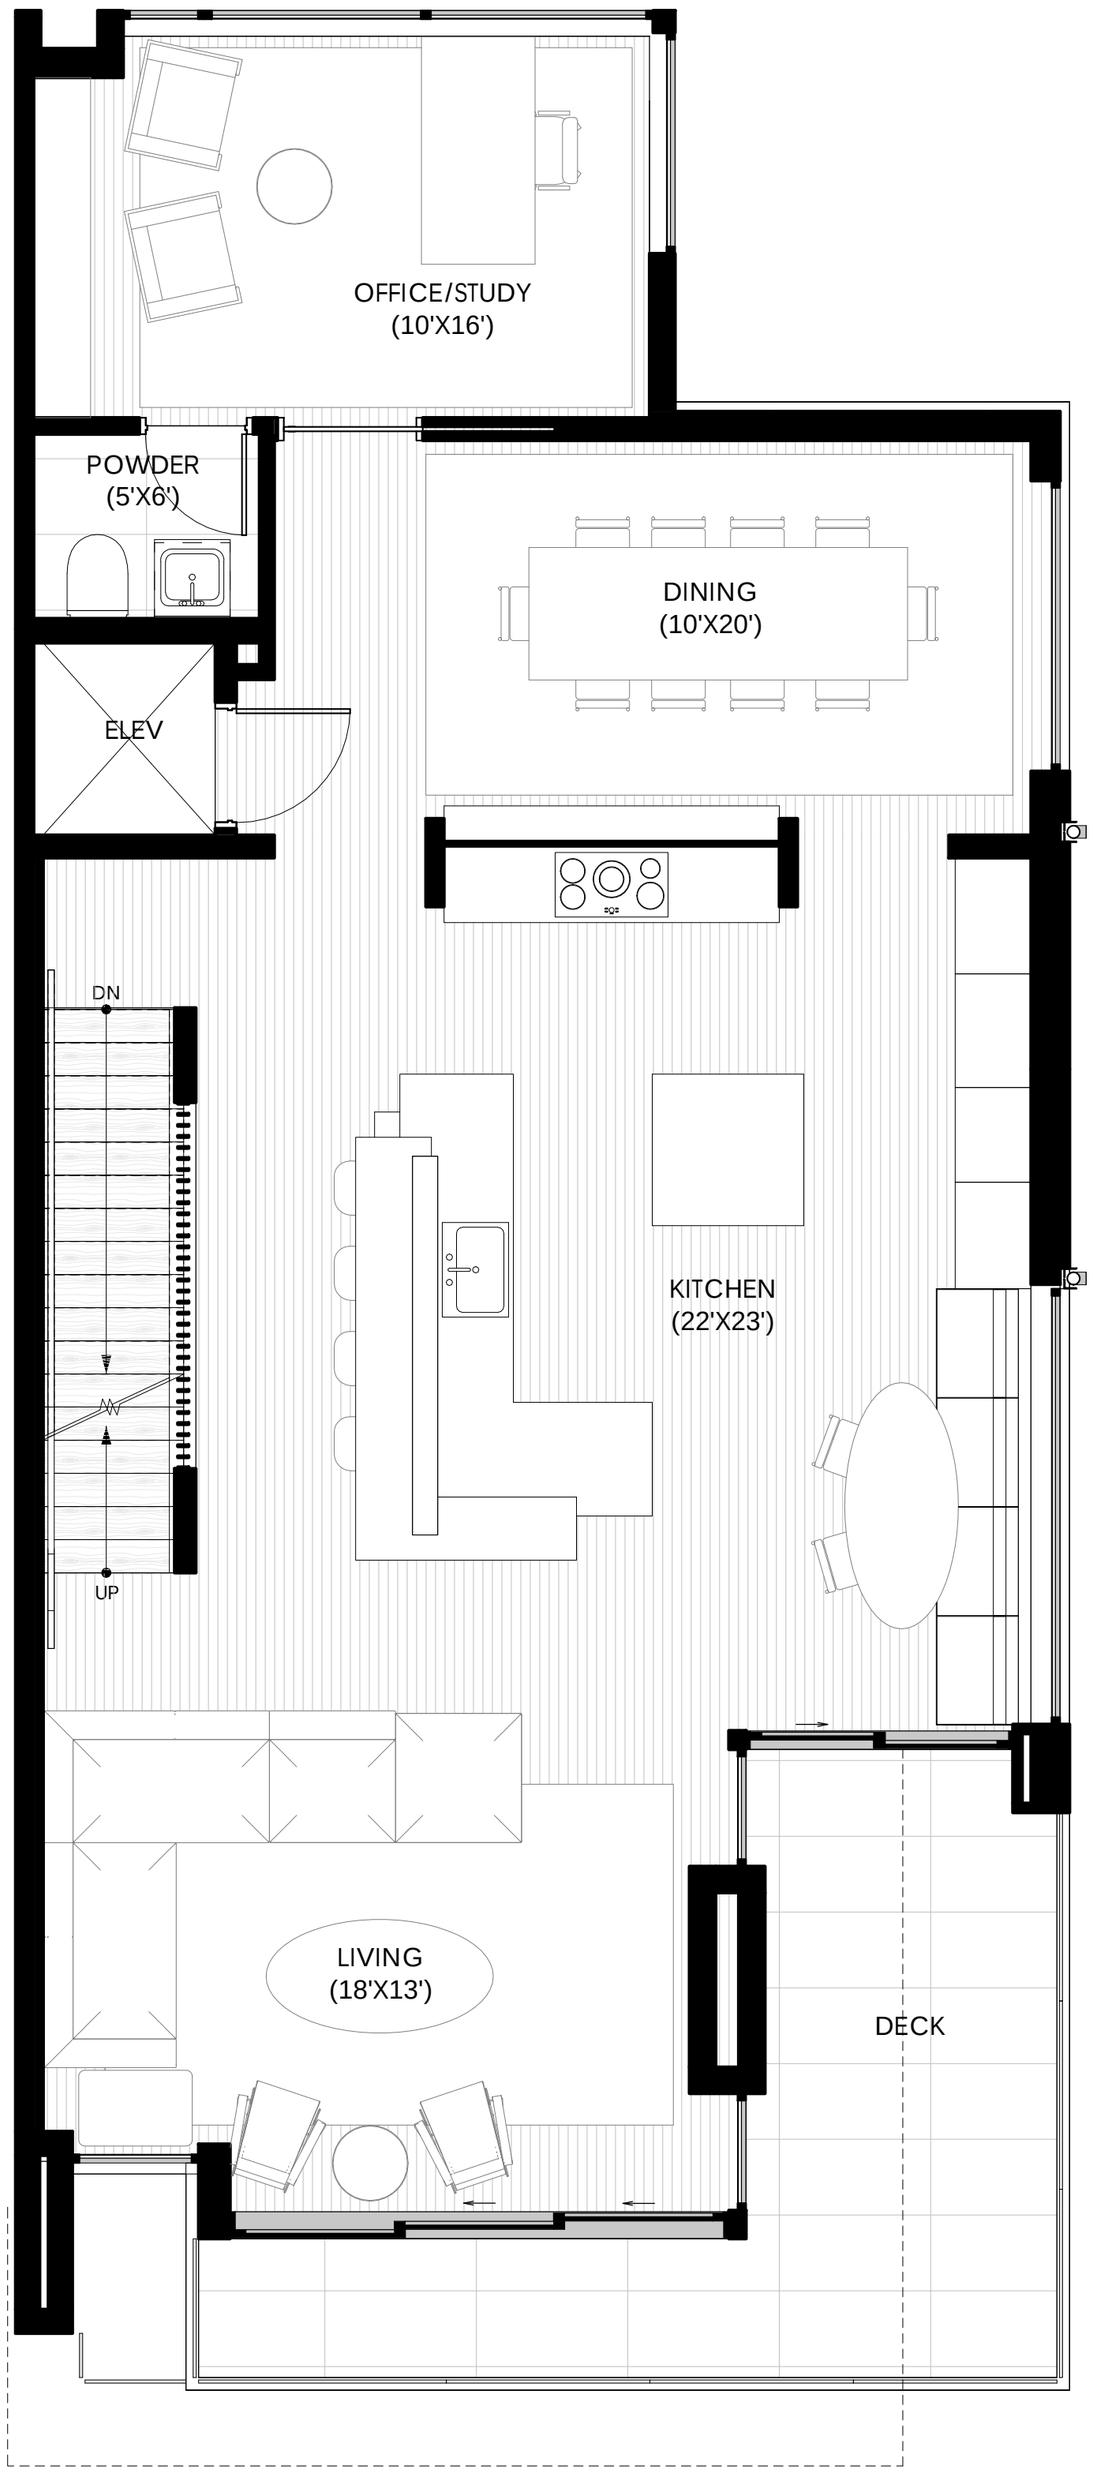
OFFICE/STUDY
(10'X16')
POWDER
(5'X6')
DINING
(10'X20')
ELEV
DN
UP
KITCHEN
(22'X23')
LIVING
(18'X13')
DECK

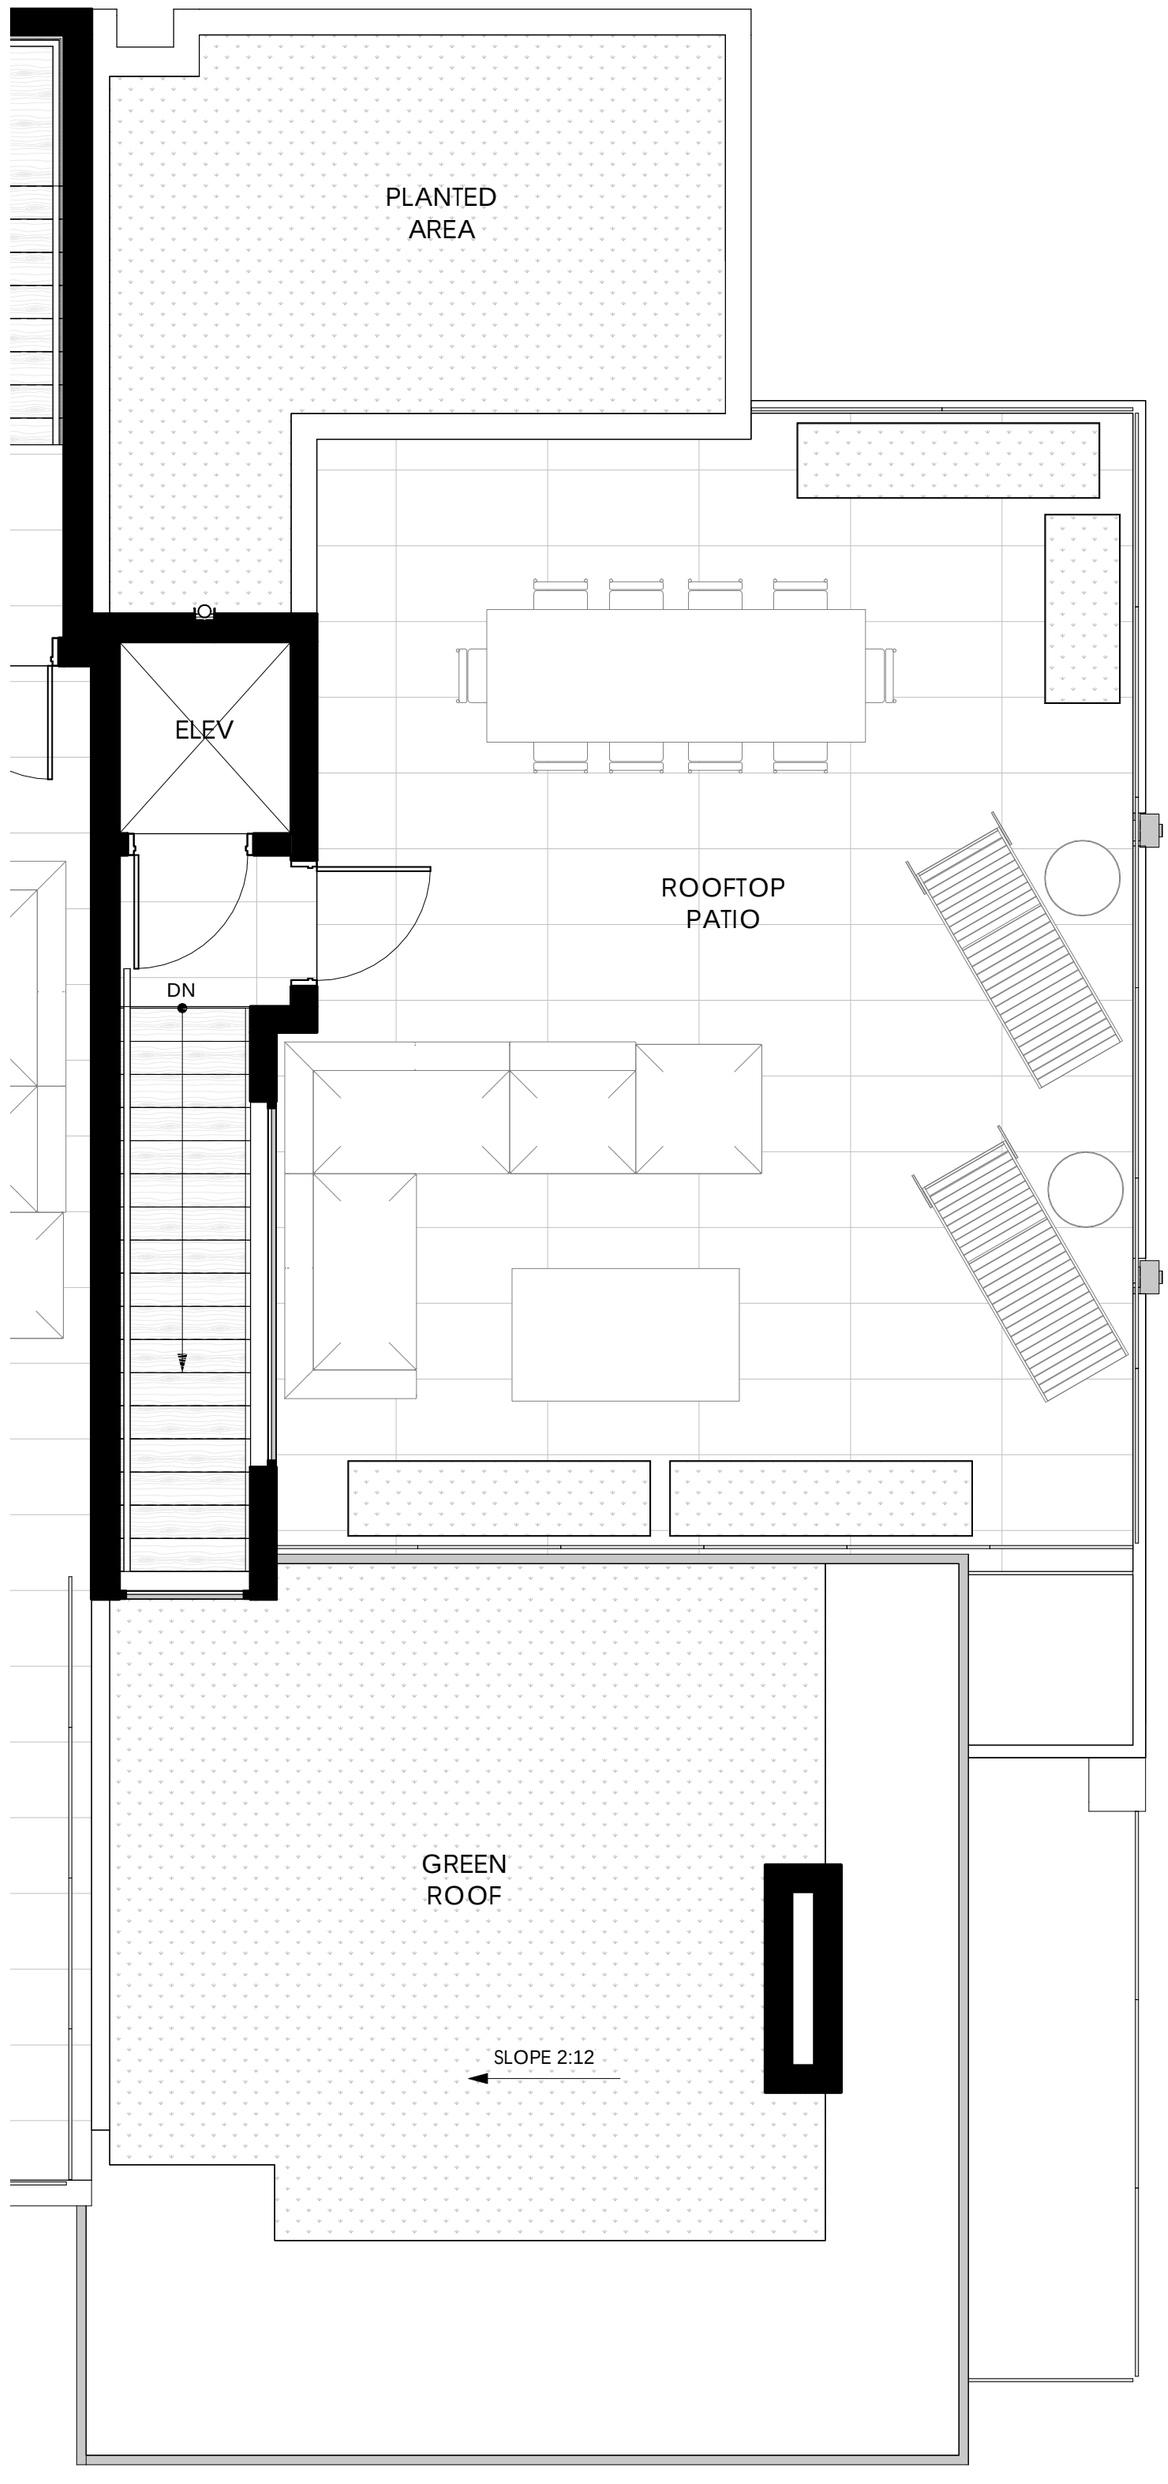
PLANTED
AREA
ELEV
ROOFTOP
PATIO
DN
GREEN
ROOF
SLOPE 2:12